B2 NORTH ELEVATION

SCALE: 1/8" = 1'-0"

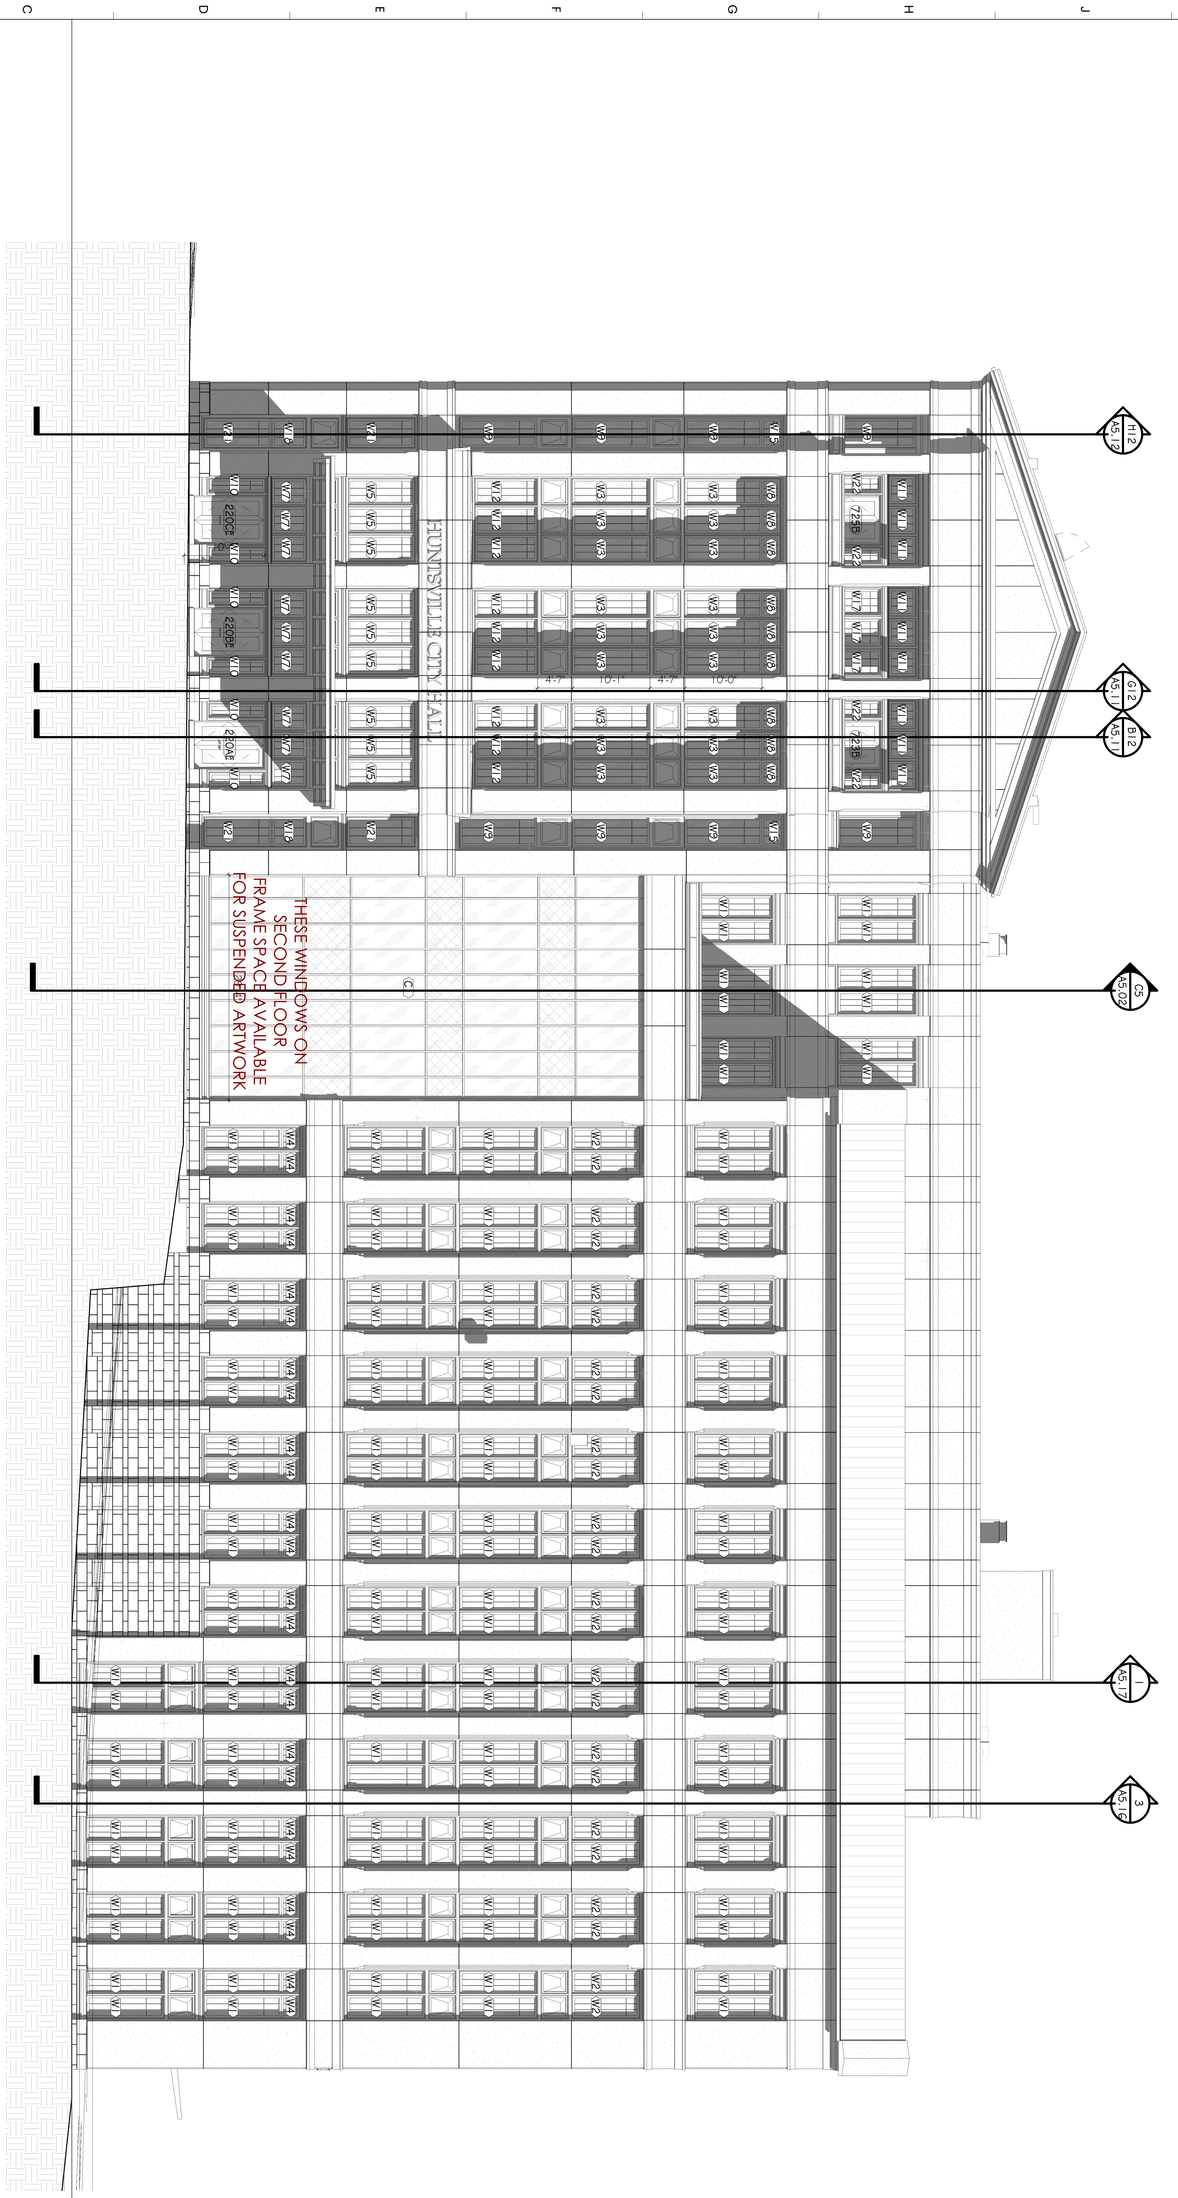

EXTERIOR ELEVATIONS

A4.01

HUNTSVILLE CITY HALL
XXXX FOUNTAIN CIRCLE

GMC # ABHM200002
BC No.: [ENTER VALUE]

ISSUE	DATE
60% REVIEW	04.23.2021
DRAWN BY:	Author
CHECKED BY:	Checker

2701 1st Avenue South
Birmingham, AL 35233
T 205.879.4462
GMCNETWORK.COM

GMC